URBAN systems

Annexation Lands Servicing Review

Date: 2018 / 9 / 27

Scale: 1:9,000

Legend

- Proposed Lift Station
- Proposed Sanitary Main
- Existing Sanitary Main
- Existing 300mm Sanitary Main
- Existing Westend Sanitary System
- Annexation Areas
- Quarter Sections
- Town of Black Diamond

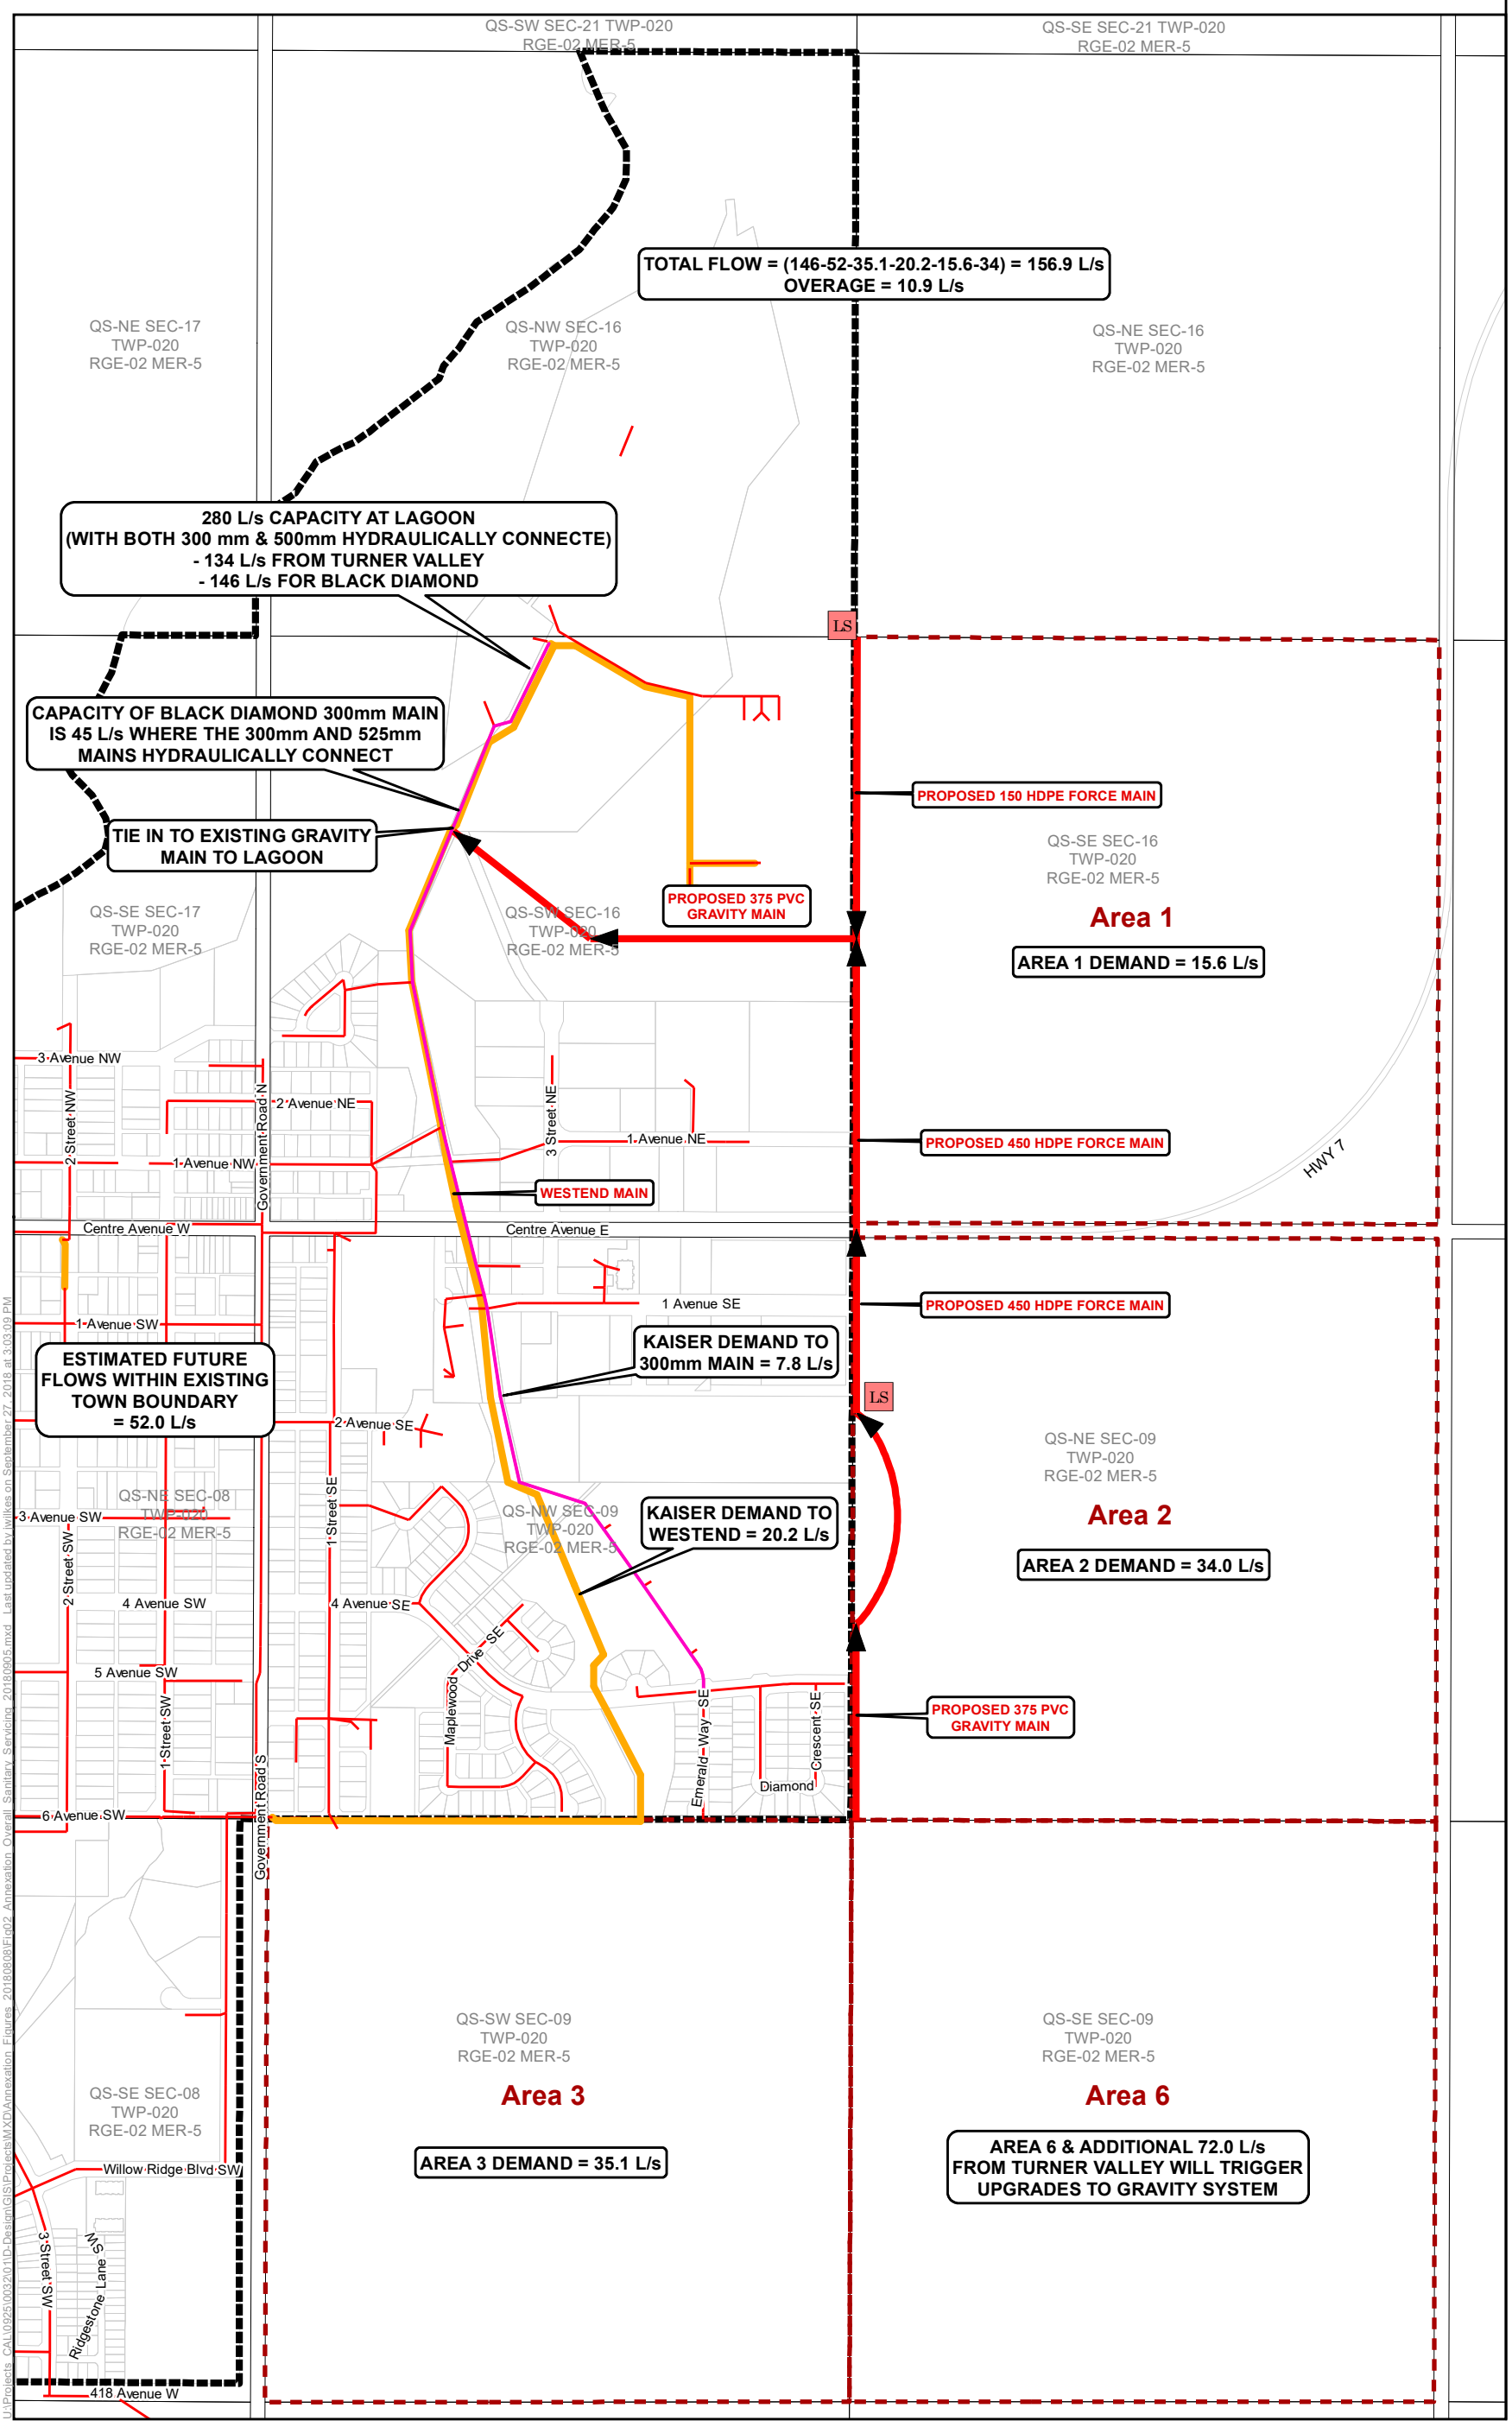

Overall Sanitary Servicing

FIGURE 2